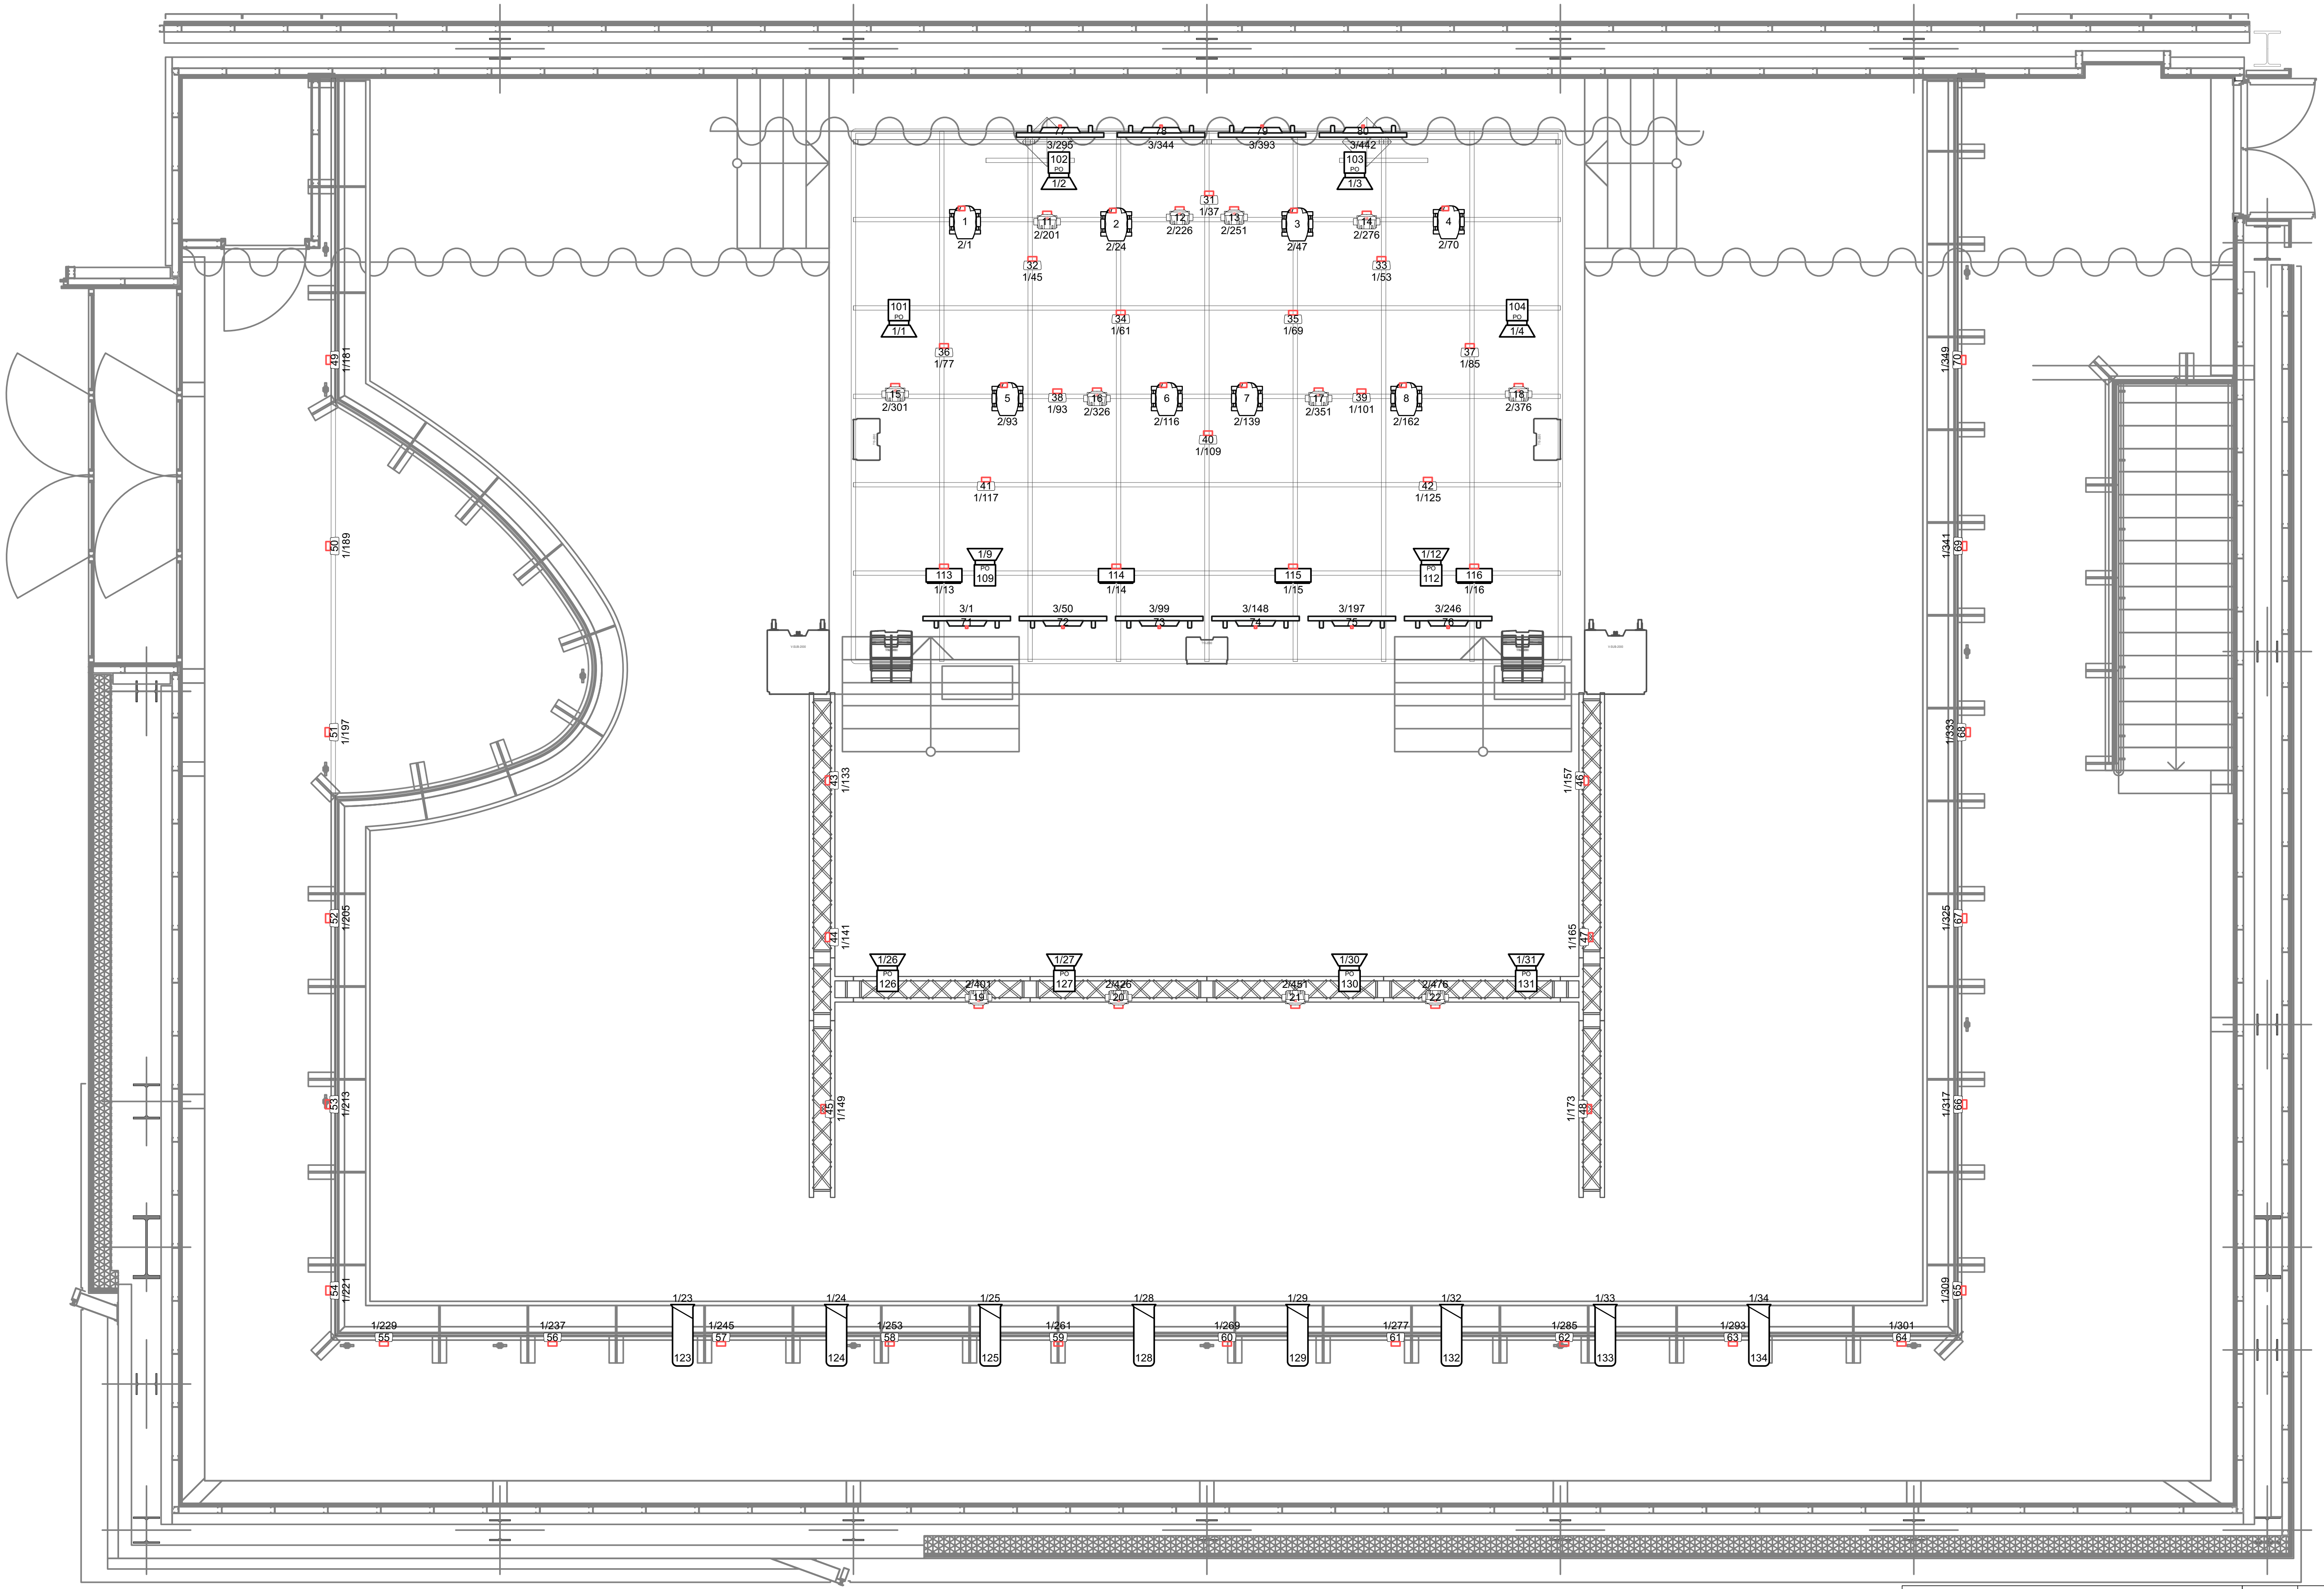

Robert Juliat 614 SX	8
De Sisti Leonardo 1000-PO	10
Chauvet COLORdash Par Hex 7	40
Clay Paky Axcor Spot 300	8
Martin Mac Aura XB	12
Prolights LUMIPIX12QTOUR	10

Project title: Technical Cloud9 Specs
Sheet title: Venue
Designer: TheaterTechniek
Room: Cloud Nine
Venue: TivoliVredenburg
Scale: 1:70
Page: A3
Units: MM
Version: V4.0
Print date: 08/12/2023
Cad File: cloud9 v2024.vwx
Drawn by: Kris vd Graaf
Project nr.: 2023
Sheet number: 001

+31 307606777
Vlaamse Toren 7
3511 WB Utrecht
Netherlands
www.tivolivredenburg.nl

PLEASE RECYCLE

This is a representation of design concepts only! TivoliVredenburg takes no responsibility, and disclaims liability for the engineering. execution or use of any component or concept shown on this or any other drawing. It is the responsibility of the vending companies to execute this design using properly engineered and approved materials, components and methods, including but not limited to local building, fire and safety codes, and all applicable OSHA standards. All concepts, ideas and design elements shown are the exclusive intellectual property of TivoliVredenburg and may only be used for this project. Any other use is prohibited, unless express written permission has been granted by TivoliVredenburg.

This drawing is the property of, and contains design data proprietary to TivoliVredenburg. Reproduction, use, or transfer of this drawing, or any information contained herein, to others, except as specifically authorized in connection with this project only, is prohibited without written approval of TivoliVredenburg.

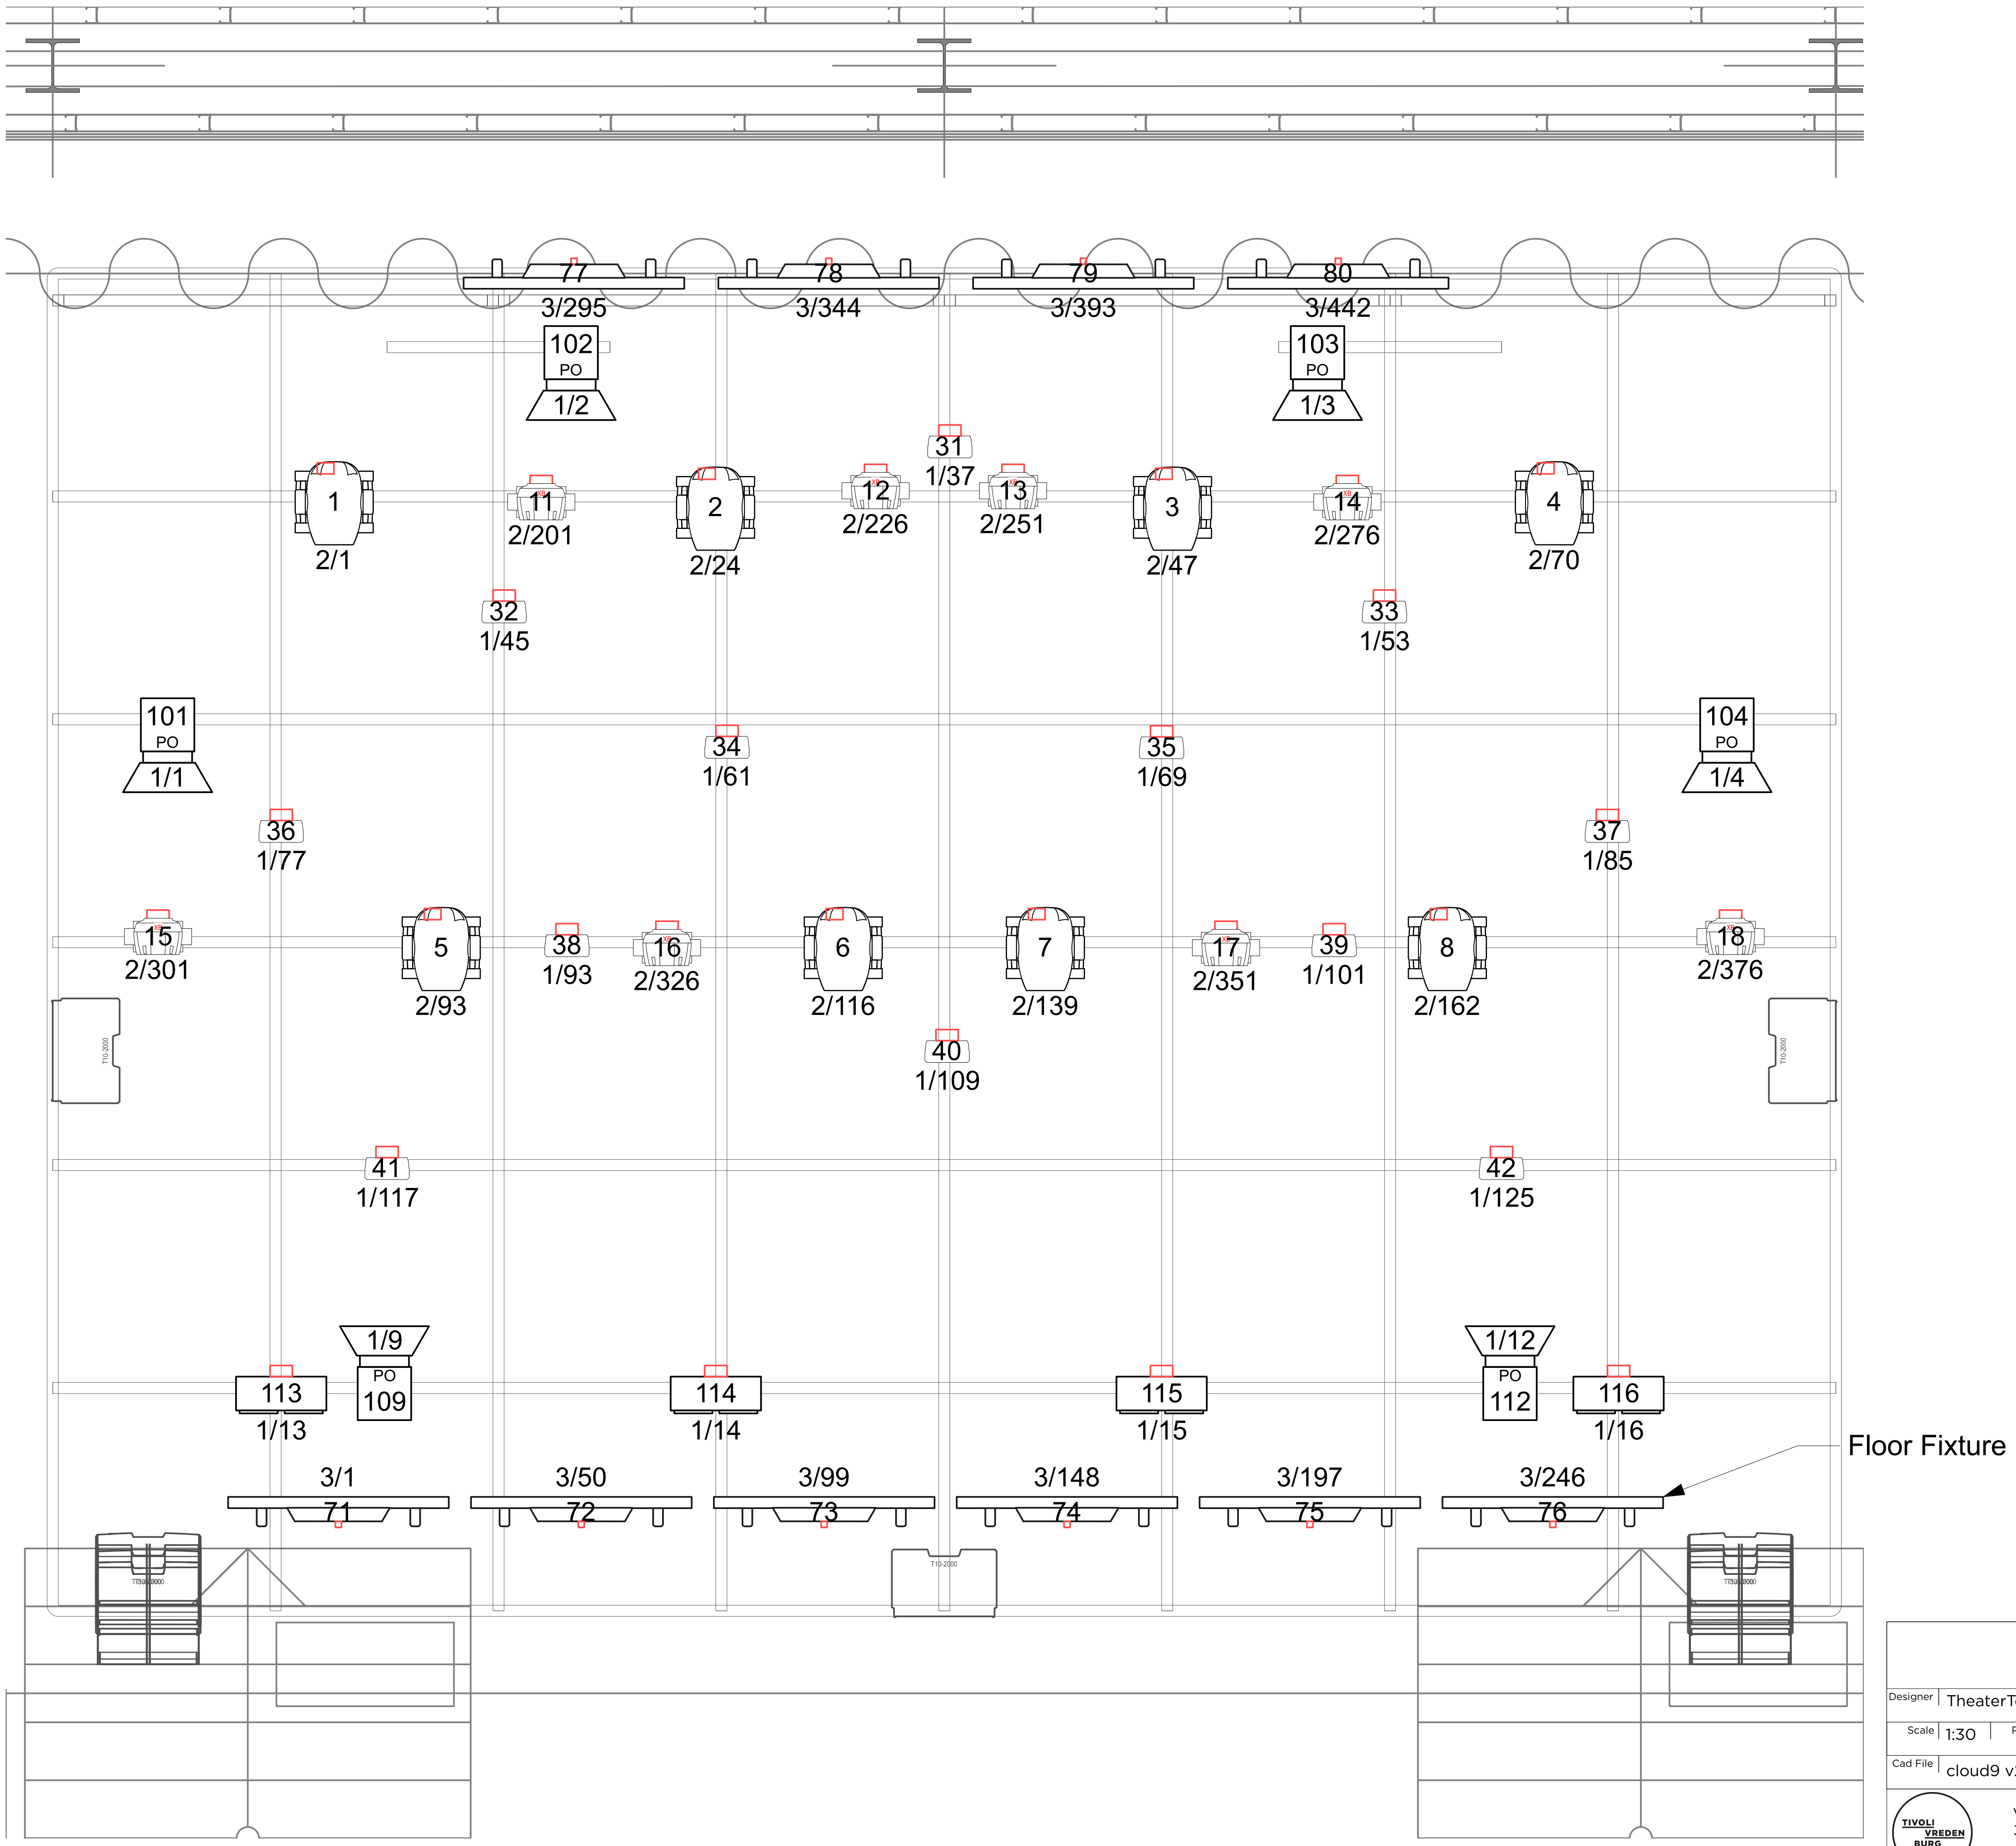

Robert Juliat 614 SX	8
De Sisti Leonardo 1000-PO	10
Chauvet COLORdash Par Hex 7	40
Clay Paky Axcor Spot 300	8
Martin Mac Aura XB	12
Prolights LUMIPIX12QTOUR	10

Project title	Technical Cloud9 Specs		
Sheet title	Stage		
Designer	TheaterTechniek	Room	Cloud Nine
Venue	TivoliVredenburg		
Scale	1:30	Page	A3
Units	MM		
Version	V4.0	Print date	08/12/2023
Cad File	cloud9 v2024.vwx		
Drawn by	Kris vd Graaf	Sheet number	002
Project nr.	2023		

TIVOLI VREDEN BURG
+31 307606777
Vlaamse Toren 7
3511 WB Utrecht
Netherlands
www.tivolivredenburg.nl

PLEASE RECYCLE

This is a representation of design concepts only! TivoliVredenburg takes no responsibility, and disclaims liability for the engineering. execution or use of any component or concept shown on this or any other drawing. It is the responsibility of the vending companies to execute this design using properly engineered and approved materials, components and methods, including but not limited to local building, fire and safety codes, and all applicable OSHA standards. All concepts, ideas and design elements shown are the exclusive intellectual property of TivoliVredenburg and may only be used for this project. Any other use is prohibited, unless express written permission has been granted by TivoliVredenburg.

This drawing is the property of, and contains design data proprietary to TivoliVredenburg. Reproduction, use, or transfer of this drawing, or any information contained herein, to others, except as specifically authorized in connection with this project only, is prohibited without written approval of TivoliVredenburg.

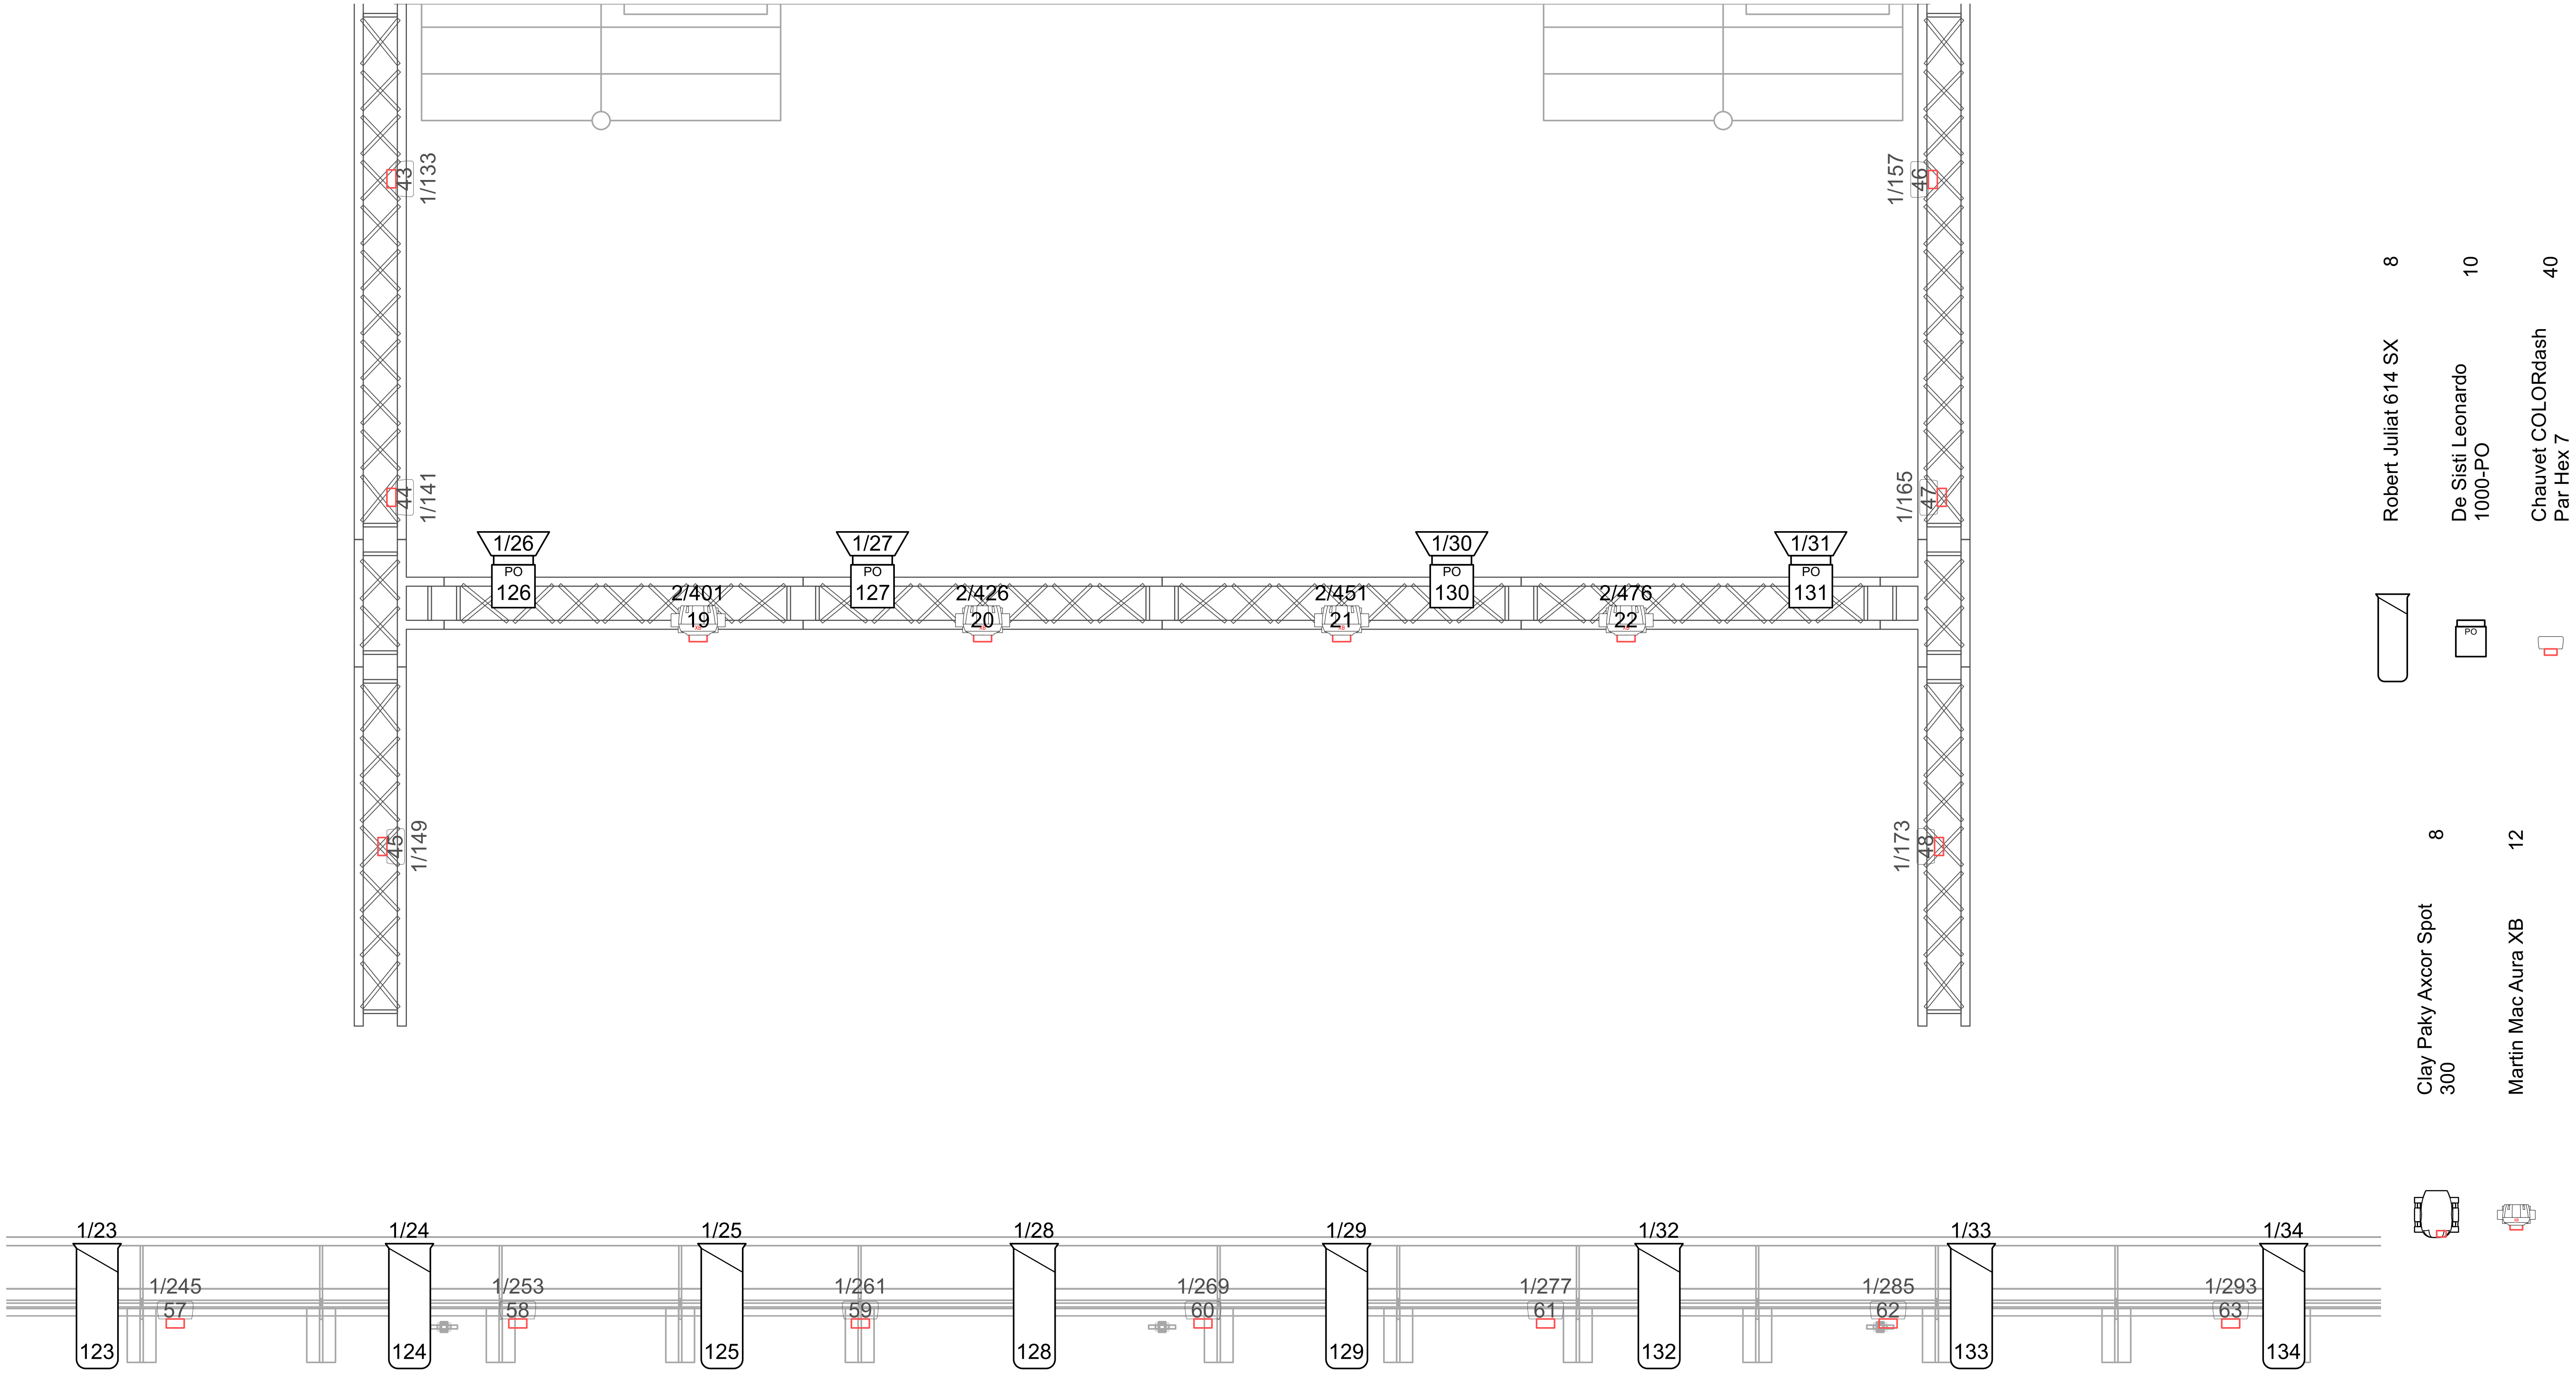

Robert Juliat 614 SX	8
De Sisti Leonardo 1000-PO	10
Chauvet COLORdash Par Hex 7	40
Clay Paky Axcor Spot 300	8
Martin Mac Aura XB	12

Project title	Technical Cloud9 Specs		
Sheet title	Front		
Designer	TheaterTechniek	Room	Cloud Nine
Venue	TivoliVredenburg		
Scale	1:35	Page	A3
Units	MM		
Version	V4.0	Print date	08/12/2023
Cad File	cloud9 v2024.vwx		
Drawn by	Kris vd Graaf	Sheet number	003
Project nr.	2023		

TIVOLI VREDEN BURG
+31 307606777
Vlaamse Toren 7
3511 WB Utrecht
Netherlands
www.tivolivredenburg.nl

PLEASE RECYCLE

This is a representation of design concepts only! TivoliVredenburg takes no responsibility, and disclaims liability for the engineering. execution or use of any component or concept shown on this or any other drawing. It is the responsibility of the vending companies to execute this design using properly engineered and approved materials, components and methods, including but not limited to local building, fire and safety codes, and all applicable OSHA standards. All concepts, ideas and design elements shown are the exclusive intellectual property of TivoliVredenburg and may only be used for this project. Any other use is prohibited, unless express written permission has been granted by TivoliVredenburg.

This drawing is the property of, and contains design data proprietary to TivoliVredenburg. Reproduction, use, or transfer of this drawing, or any information contained herein, to others, except as specifically authorized in connection with this project only, is prohibited without written approval of TivoliVredenburg.