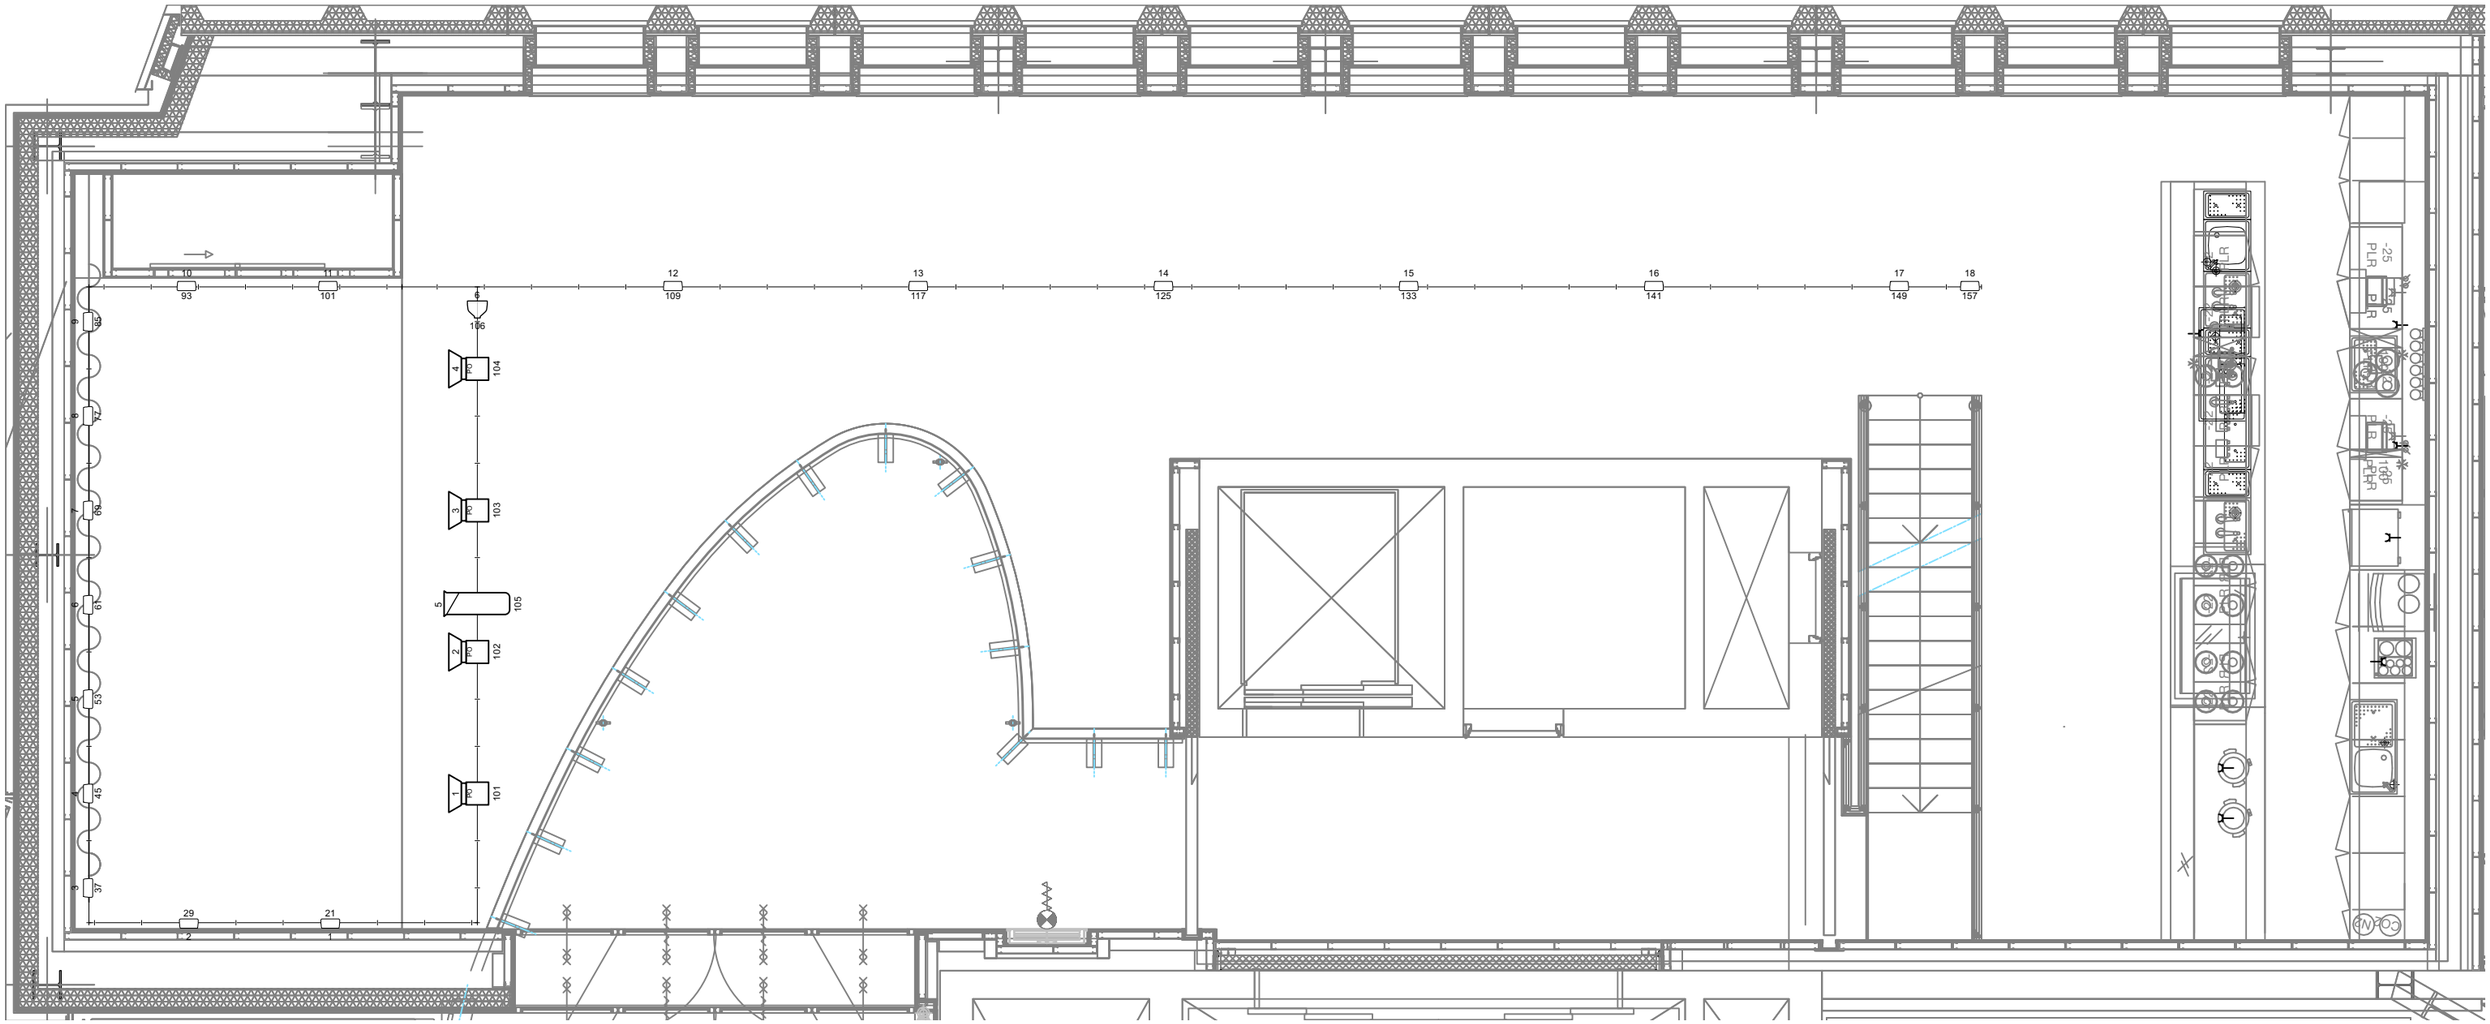

	Chauvet COLORdash Par Hex 7	18
PO	De Sisti Leonardo 1000-PO	4
	ETC Source4 PAR MFL	1
	Robert Juliat 614 SX	1

		Project title	Technical Club9 Specs
		Sheet title	Light
Designer	TheaterTechniek	Room	Club9
Venue	TivoliVredenBurg		
Scale	1:65	Page	A3
Units	Mtr	Version	1.0
Print date	21/03/2022		
Cad File	Club9.vwx	Drawn by	Kris
Sheet number	001		
Project nr.	Club9 2022		

TIVOLI VREDEN BURG
+31 307606777
Vlaamse Toren 7
3511 WB Utrecht
Netherlands
www.tivolivredenburg.nl

PLEASE RECYCLE

This is a representation of design concepts only! TivoliVredenburg takes no responsibility, and disclaims liability for the engineering, execution or use of any component or concept shown on this or any other drawing. It is the responsibility of the vendor companies to execute this design using properly engineered and approved materials, components and methods, including but not limited to local building, fire and safety codes, and all applicable OSHA standards. All concepts, ideas and design elements shown are the exclusive intellectual property of TivoliVredenburg and may only be used for this project. Any other use is prohibited, unless express written permission has been granted by TivoliVredenburg.

This drawing is the property of and contains design data proprietary to TivoliVredenburg. Reproduction, use, or transfer of this drawing, or any information contained herein, to others, except as specifically authorized in connection with this project only, is prohibited without written approval of TivoliVredenburg.